REVISION No. 9




## NOTES:

1. FOR LEGEND, ABBREVIATIONS & GENERAL NOTES, SEE DWG E-1.
2. FOR STYLE-7 RISER DIAGRAM, SEE DWG E-2.
3. FOR 9th FLOOR MER SMOKE DETECTOR RISER DIAGRAM, SEE DWG E-18.




**9th FLOOR FIRE ALARM CLOSET**
**DETAIL "B" (SEE DWG E-26 & NOTE 2)**
N.T.S.

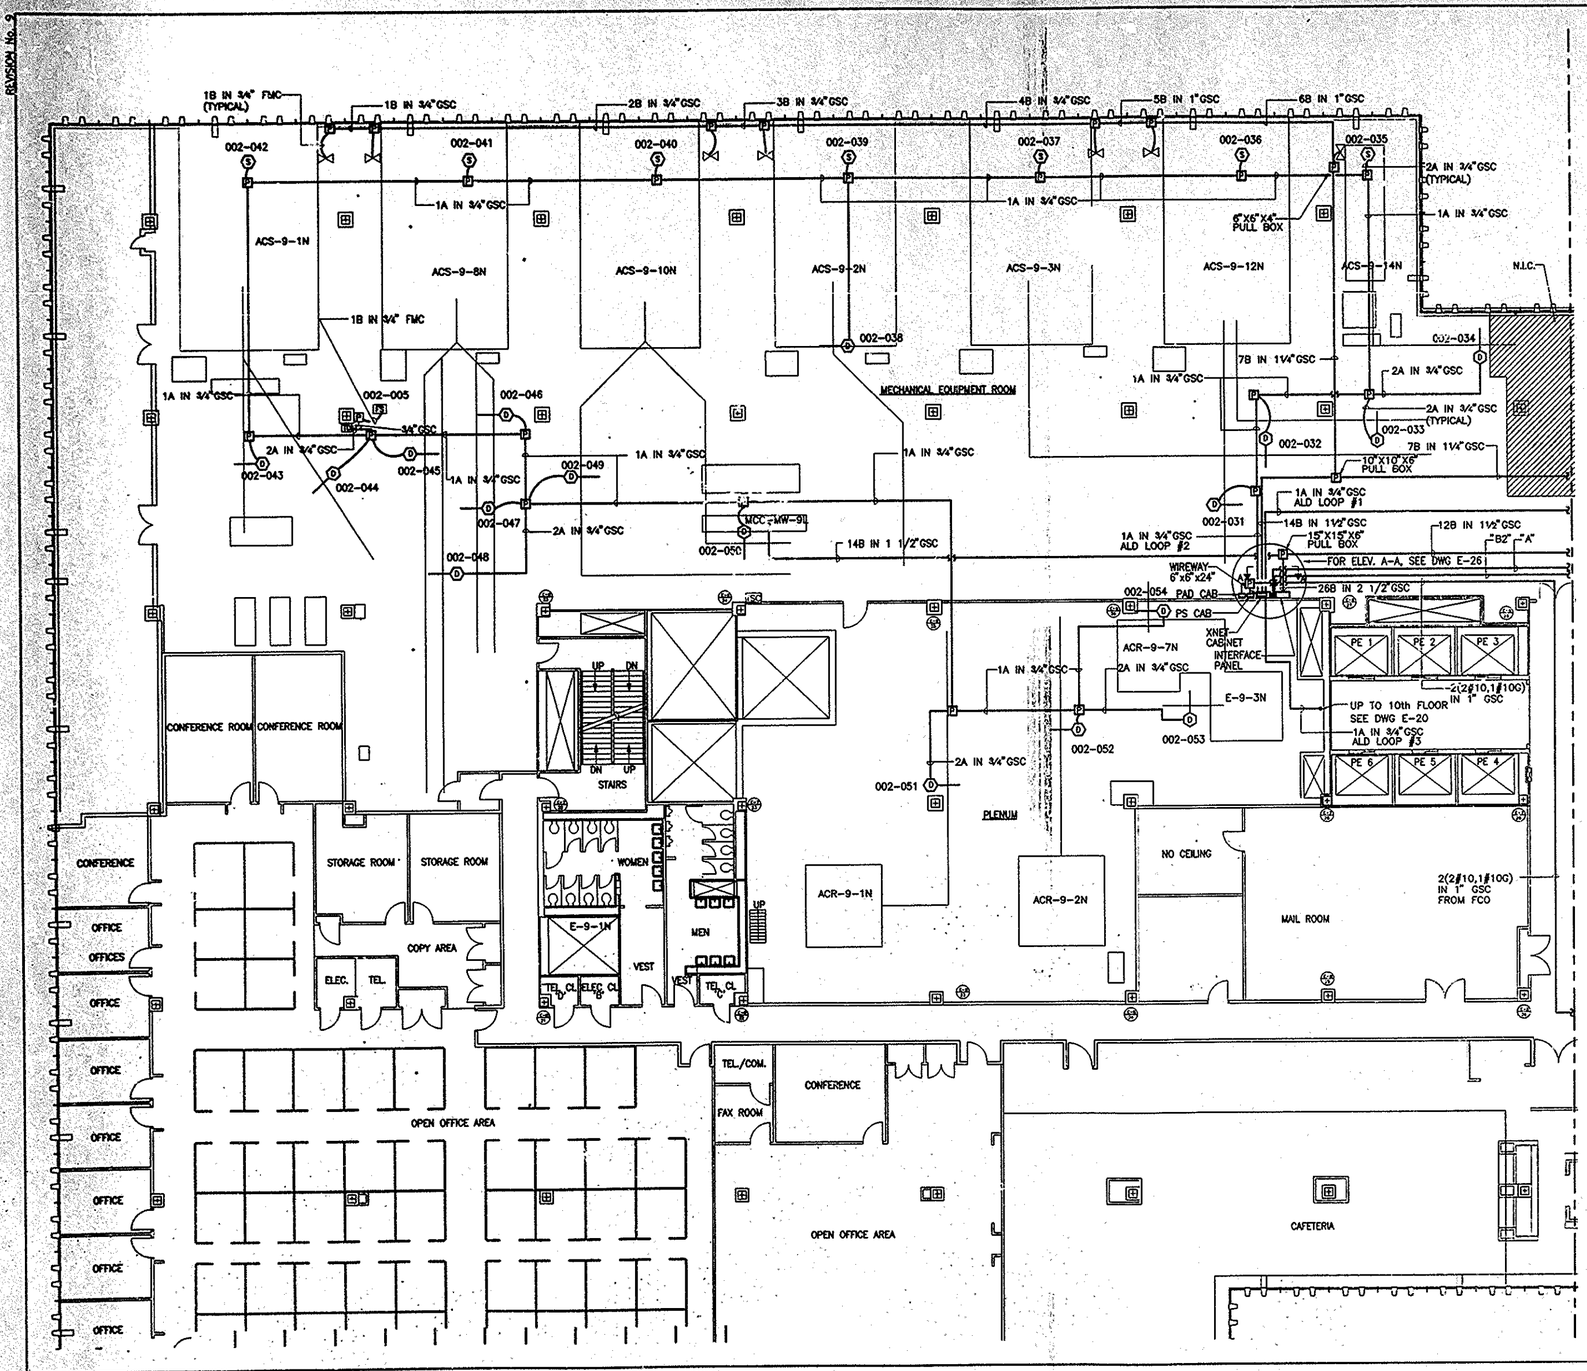


**PULL BOX "C"**
**DETAIL "A" (SEE DWG E-26)**
N.T.S.

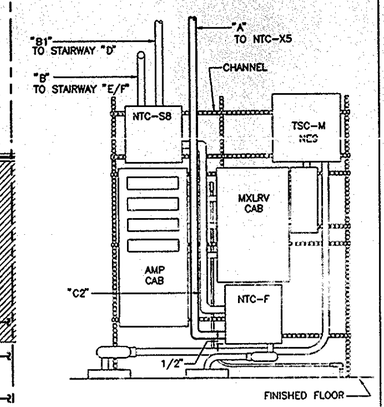


**KEY PLAN**

0 6 12 18
SCALE IN FEET

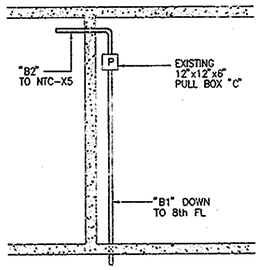Sheet 25 of 37

THE PORT AUTHORITY OF NY & NJ

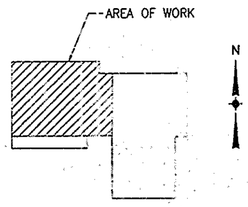ENGINEERING PROGRAM MANAGER WORLD TRADE

CHIEF ELECTRICAL ENGINEER

I HEREBY CERTIFY THAT THIS IS A TRUE AND CORRECT COPY OF ONE OF THE CONTRACT DRAWINGS CONSTITUTING A PART OF CONTRACT NO. WTC-861.571 IN THE FORM IN WHICH SAID DRAWINGS EXISTED AT THE TIME THE SAID CONTRACT WAS EXECUTED BY THE PARTIES.

DATE 12/17/99 CONTRACT ENGR./ARCH.

DATE 12/20/99 ENGINEERING PROGRAM MGR.

| No. | Date | Revision | Approved |
|---|---|---|---|

ENGINEERING DEPARTMENT

WORLD TRADE CENTER

ELECTRICAL

Title

FIRE ALARM SYSTEM
PHASE III
5 WTC MER'S, EMR'S
AND SUBSTATIONS

9th FLOOR MER
SMOKE DETECTOR
PLAN
SHEET 1 OF 2

This drawing subject to conditions in Contract. All inventions, ideas, designs and methods herein are reserved to Port Authority and may not be used without its written consent.

FELDSTEIN Designed by ROYZMAN Drawn by Checked by

5-17-99 Date

WTC-861.571 Contract Number

E-25 Drawing Number

FILE NAME: Y:\Wtc-861.571\5WTC\E-25.dwg plotted on 5/6/1999 by BROYZMAN